The elevations and floor plans shown are fair representation to assist the public in visualizing the condominium units and may not be accurately depicted. The developer, its agents, associate companies and suppliers reserve the right to modify plans, specifications and features without prior notice or obligation. For specific information on any of the above elements, please contact Avalon Development Company

Method of computing floor area
The floor area of the apartment or unit shall be computed and reported in the declaration and commission's public report as net living area. The living area of the enclosed portion of the apartment shall be measured from the interior surfaces of the apartment perimeter walls. Areas of lanai or patio, which are considered as part of the apartment, shall be computed and reported separate from the enclosed apartment area. (eff. 6/12/81) (Auth: HRS Sect.514A-45) (Imp: Sect.514a-11(2))

SCALE: 1 IN. = 20 FT.

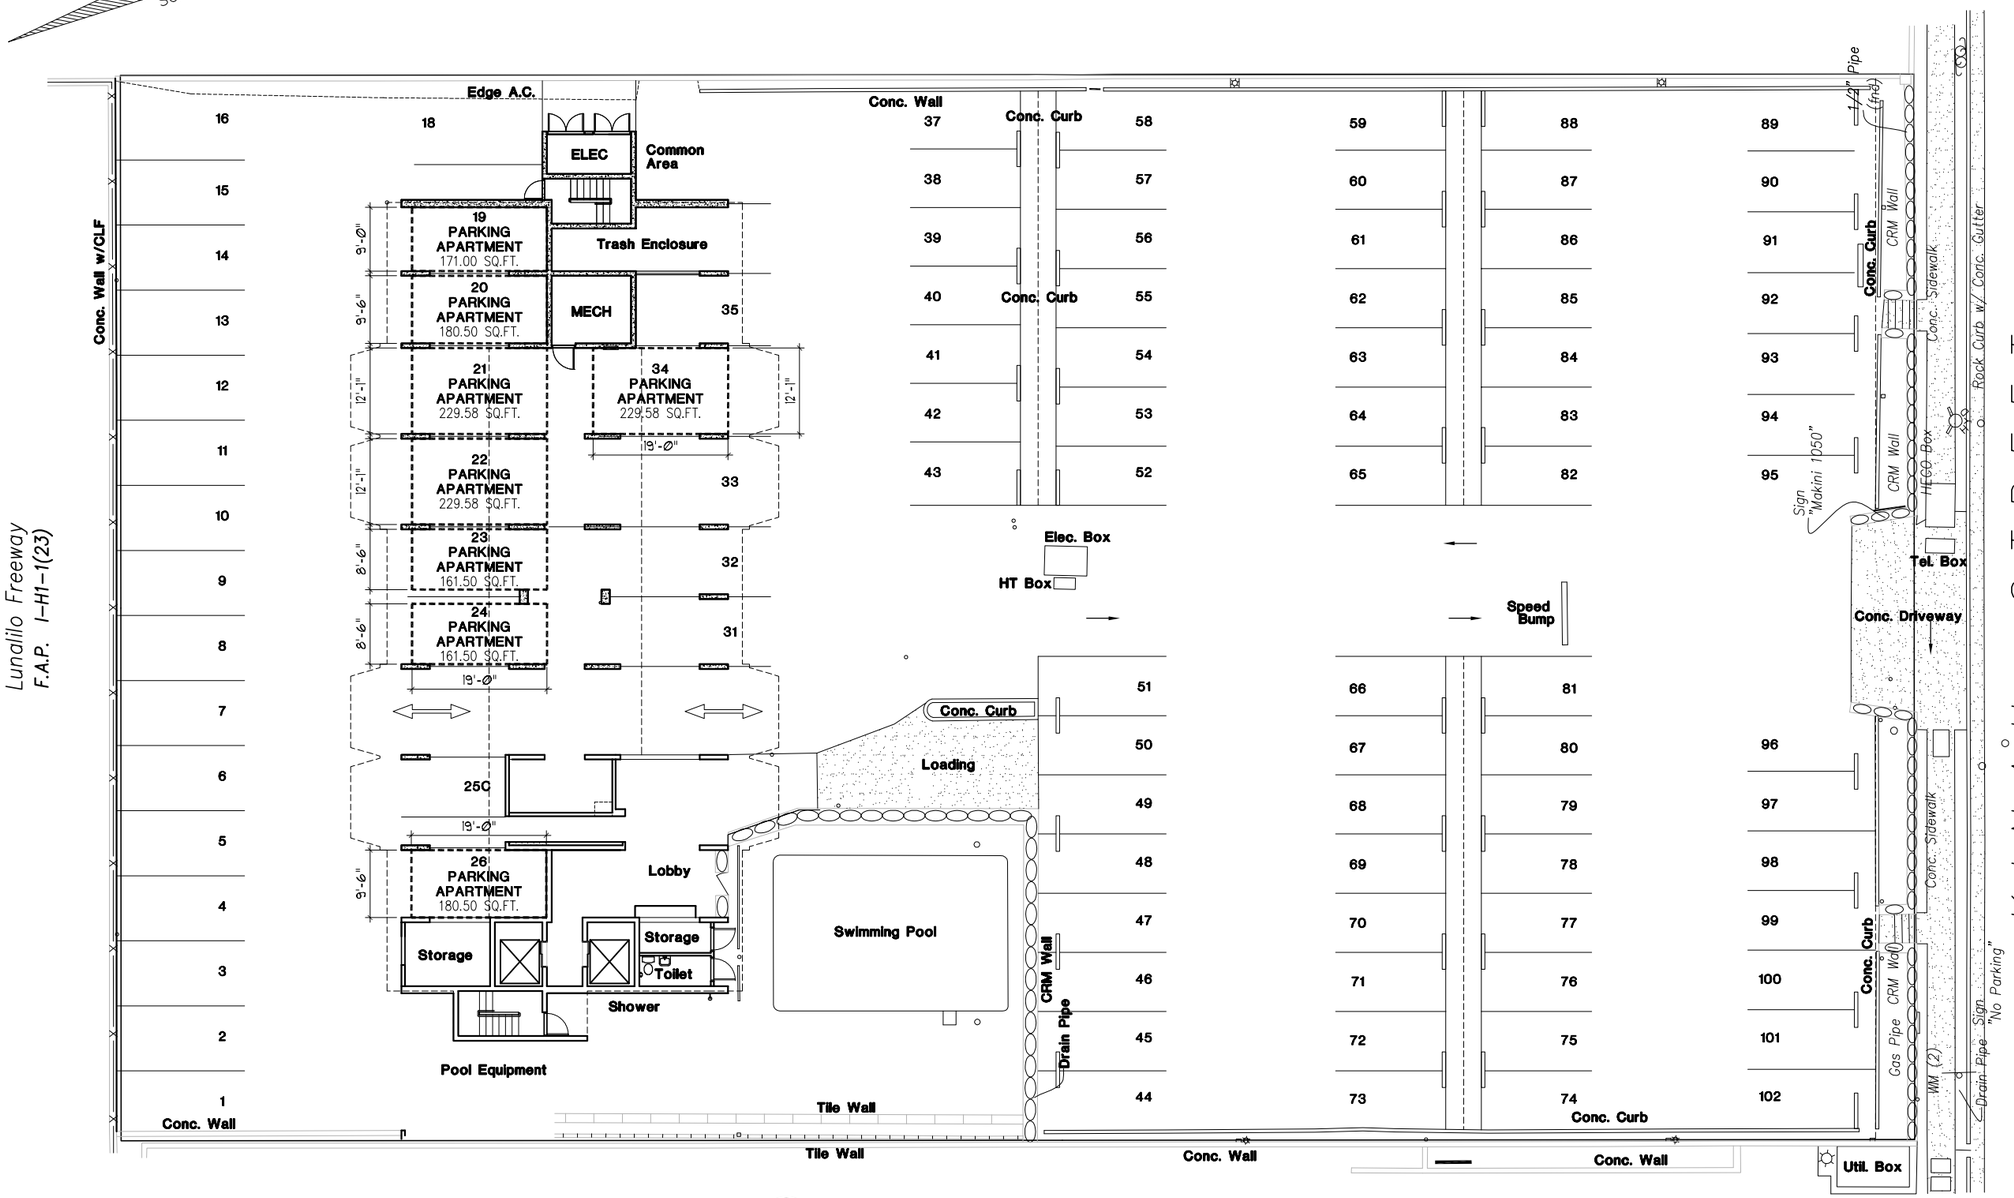


1 CPR-0.1 SITE PLAN
SCALE: NTS


**Design Partners Incorporated**
Architects
Interior Designers
Planning
Graphics

Vernon Inoshita AIA
Michael Goshi AIA
Michael Muromoto AIA
Duane Hamada AIA


DUANE T. HAMADA LICENSED PROFESSIONAL ARCHITECT No. 5229 HAWAII, U.S.A.

Signature
4/30/08
Expiration Date of the License

This work was prepared by me or under my supervision and construction of this project will be under my observation.

Revision Number/Description

Project Name
Makini at Kinau
at 1050 Kinau Street

Drawing Title
SITE PLAN

| Project Number | Date |
|---|---|
| 06003 | 03 August 2007 |

| Drawn | Checked | Designed |
|---|---|---|
| CAD | DH | DH |

Drawing Number
CPR-0.1

Sheet No 2 of 10